


**PARTIAL PLAN 41st. FLOOR SOUTH**

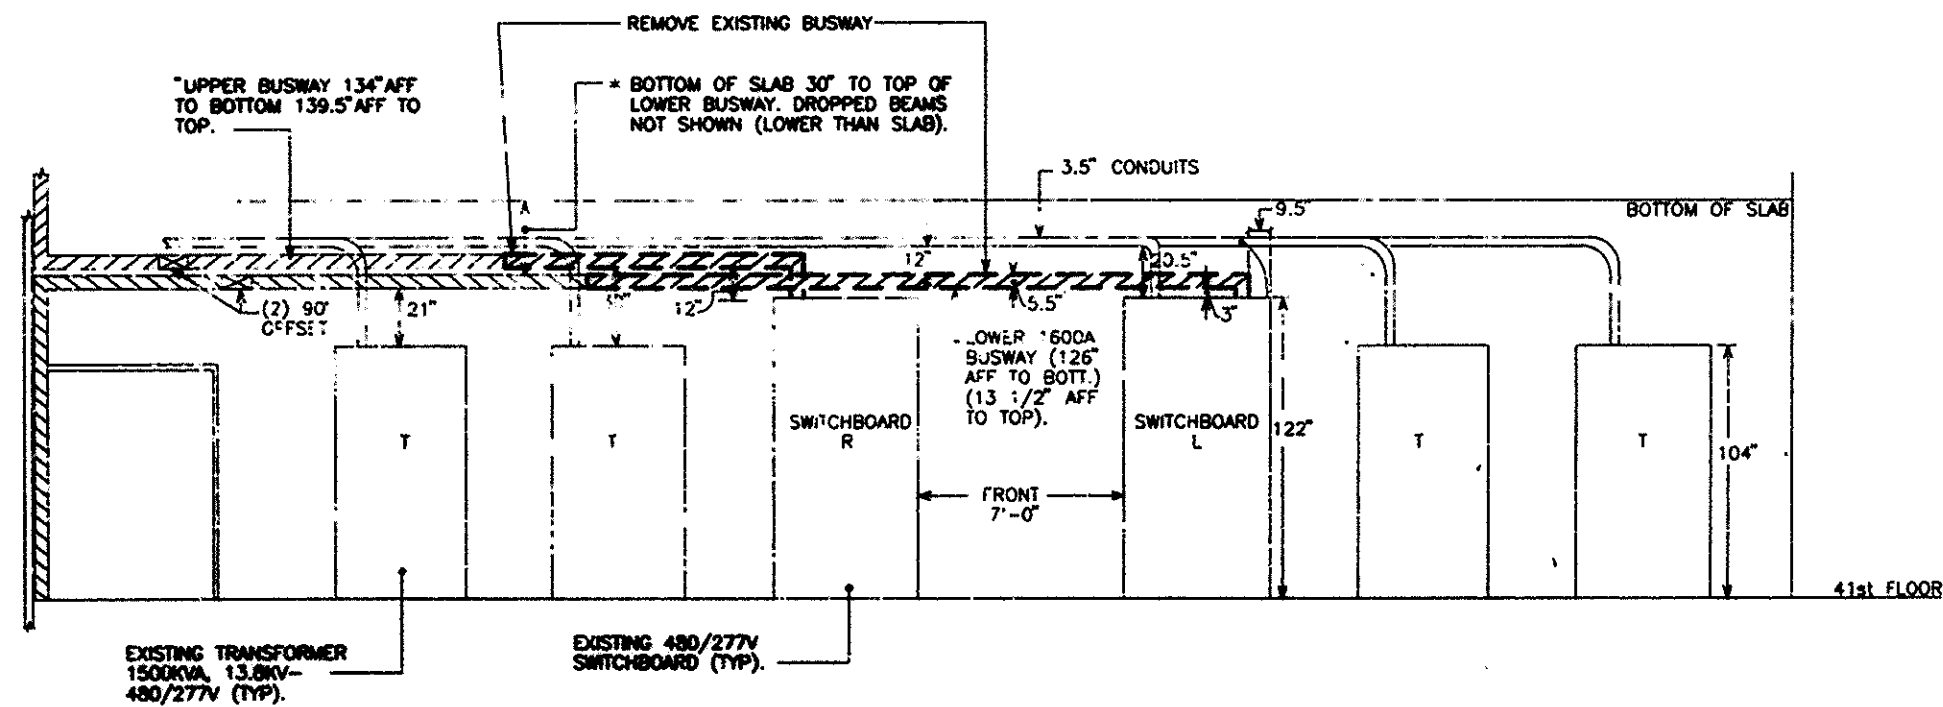

**SECTION A-A**

**NOTES:**

1. SEE DRAWING E-1 FOR GENERAL NOTES.

Sheet **23** of **41**

**THE WORLD TRADE CENTER**  
**OPNY 011J**

*[Signature]*  
Engineering Program Manager

**EDWARDS AND ZUCK, P.C.**  
CONSULTING ENGINEERS  
330 West 43rd Street, New York, NY 10036  
212-736-3400  
© 1992 Edwards and Zuck, P.C.



07/501 Drawings of Record  
No. Date Revision Approved

Engineering Department  
Design Division

**The World Trade Center**  
**Electrical/HVAC**  
**Upgrade Program**

**LOW VOLTAGE DISTRIBUTION**  
**ONE WTC**  
**ELECTRICAL**  
**41ST FLOOR**  
**SOUTH SIDE**  
**EXISTING ROOM LAYOUT**

This drawing subject to conditions in contract.  
All inventions, ideas, designs and methods  
herein are reserved to Port Authority and  
may not be used without its written consent.

C.J./CADD MW/CADD F.J.  
Designed by Drawn by Checked by

Date 10/4/93 Scale 1/4"=1'-0"

Contract Number Drawing Number

**WTC-804.041 E-6**

FILE NAME : PATENP-